

NOTES:
Copyright Chetwoods (Birmingham) Limited. No implied licence exists.
Contractors must verify all dimensions on site before commencing any work or shop drawings. This drawing is not to be scaled. Use figured dimensions only, subject to statutory approvals and survey.
Building areas are liable to adjustment over the course of the design process due to the ongoing construction detailing developments.
Please note the information contained within this drawing is solely for the benefit of the employer and should not be relied upon by third parties.
The CDM hazard management procedures for the Chetwoods aspects of the design of this project are to be found on the "Chetwoods - Hazard Analysis and Design Risk Assessment" and/or drawings. The full project design teams comprehensive set of hazard management procedures are available from the Principle Designer appointed for the project.

UNIT 4 STORAGE CAPACITY:
39,981m³
REFLECTING 22,212 PALLETS IN WIDE AISLE RACKING
based on 1.8m³ per pallet (1.2m x 1m x 1.5m)

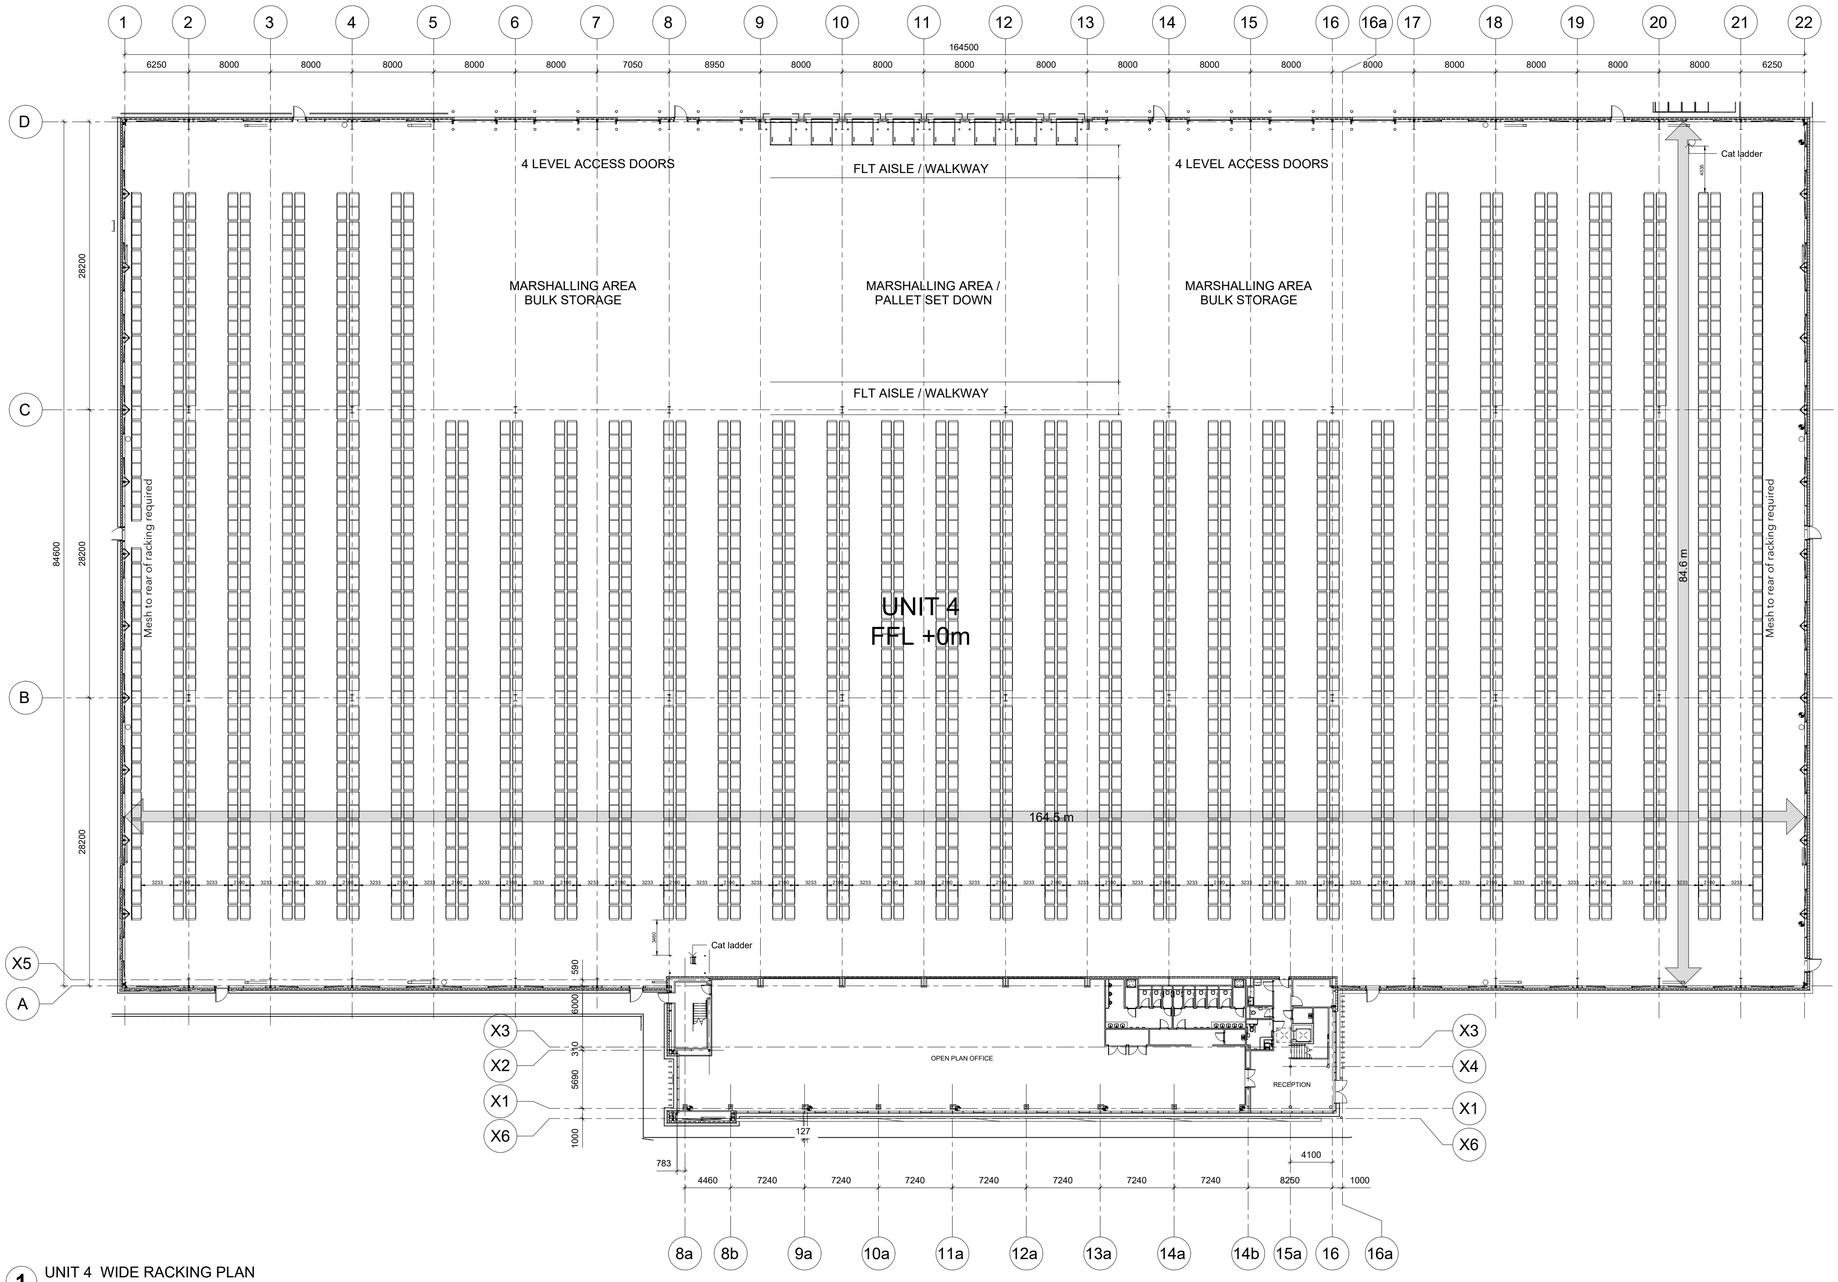

1 UNIT 4 WIDE RACKING PLAN
1 : 300

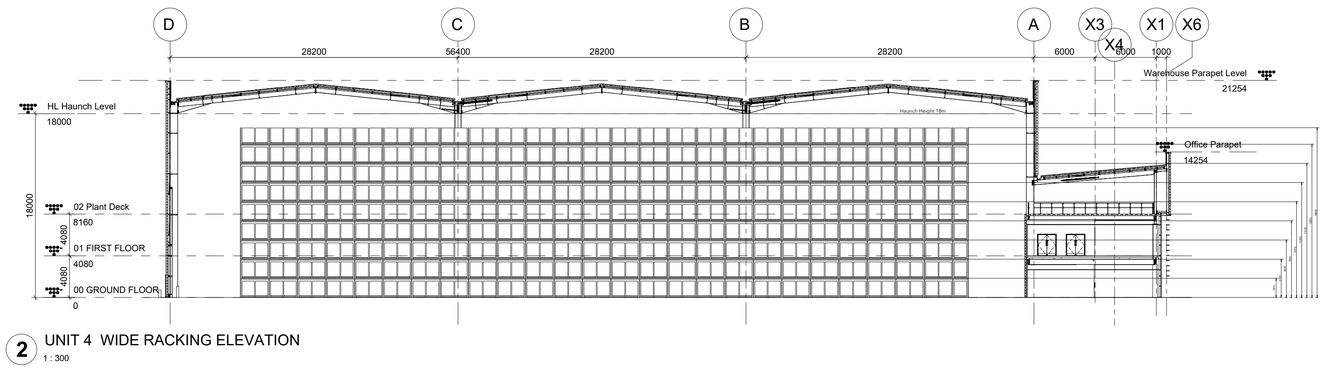

2 UNIT 4 WIDE RACKING ELEVATION
1 : 300

Rev	Revision Description	Date	Author/ Reviewer
M02	NOTES ADDED.	10.07.25	MB/TM
M01	FIRST ISSUE.	25.01.23	MB/AMR

MARKETING

32 Frederick Street,
Birmingham, B1 3HH
+44 (0)121 234 7500
www.chetwoods.com

Project
RAINHAM FREIGHTMASTER ESTATE

Chetwoods Project Number
5127

Client
Henry Boot CONSTRUCTION | READIE

Drawing Title
UNIT 4
PROPOSED WIDE AISLE RACKING LAYOUT

Scale	Size	Drawn	Checked	Date
As shown	A1	HD	AMR	29.08.23

Project	Originator	Zone	Level	Type	Role	Number	Rev.
3534	CWA	04	00	DR	A	07045	M02